

THE SANCTUARY

By Ellington

THE LAKEVIEW
FLOOR PLAN

THE LAKEVIEW MAP

-  THE RETREAT VILLAS
-  THE HIDEAWAY VILLAS
-  THE ESCAPE VILLAS
-  THE STRAND VILLAS
-  THE OASIS VILLAS




THE RETREAT
VILLAS

6 BEDROOM - STYLE 1



BASEMENT FLOOR

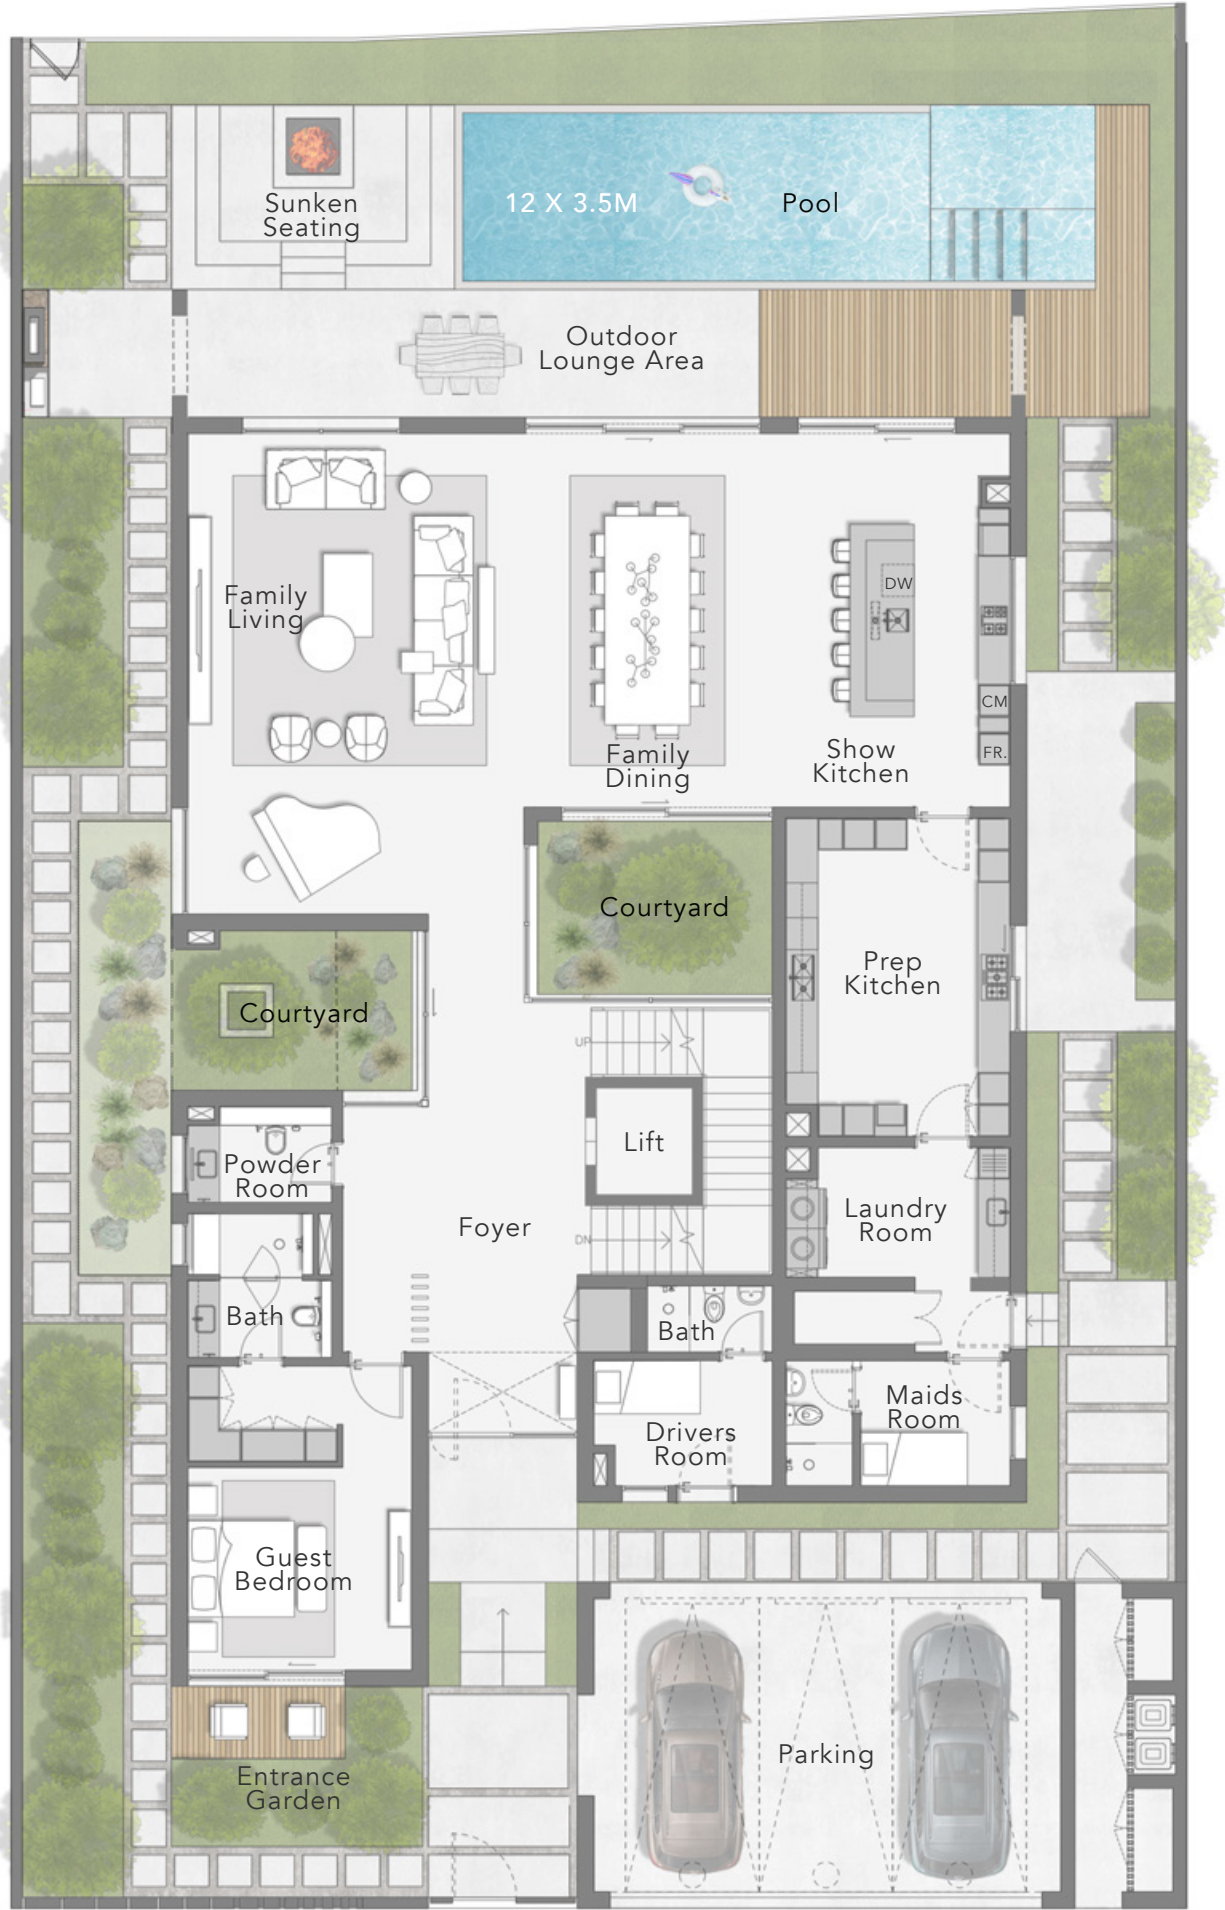

GROUND FLOOR


Total Area:
14,605.6 sq. ft

Plot Area Range:
From 8,335.9 sq. ft
to 14,383.8 sq. ft



THE RETREAT
VILLAS

6 BEDROOM - STYLE 1

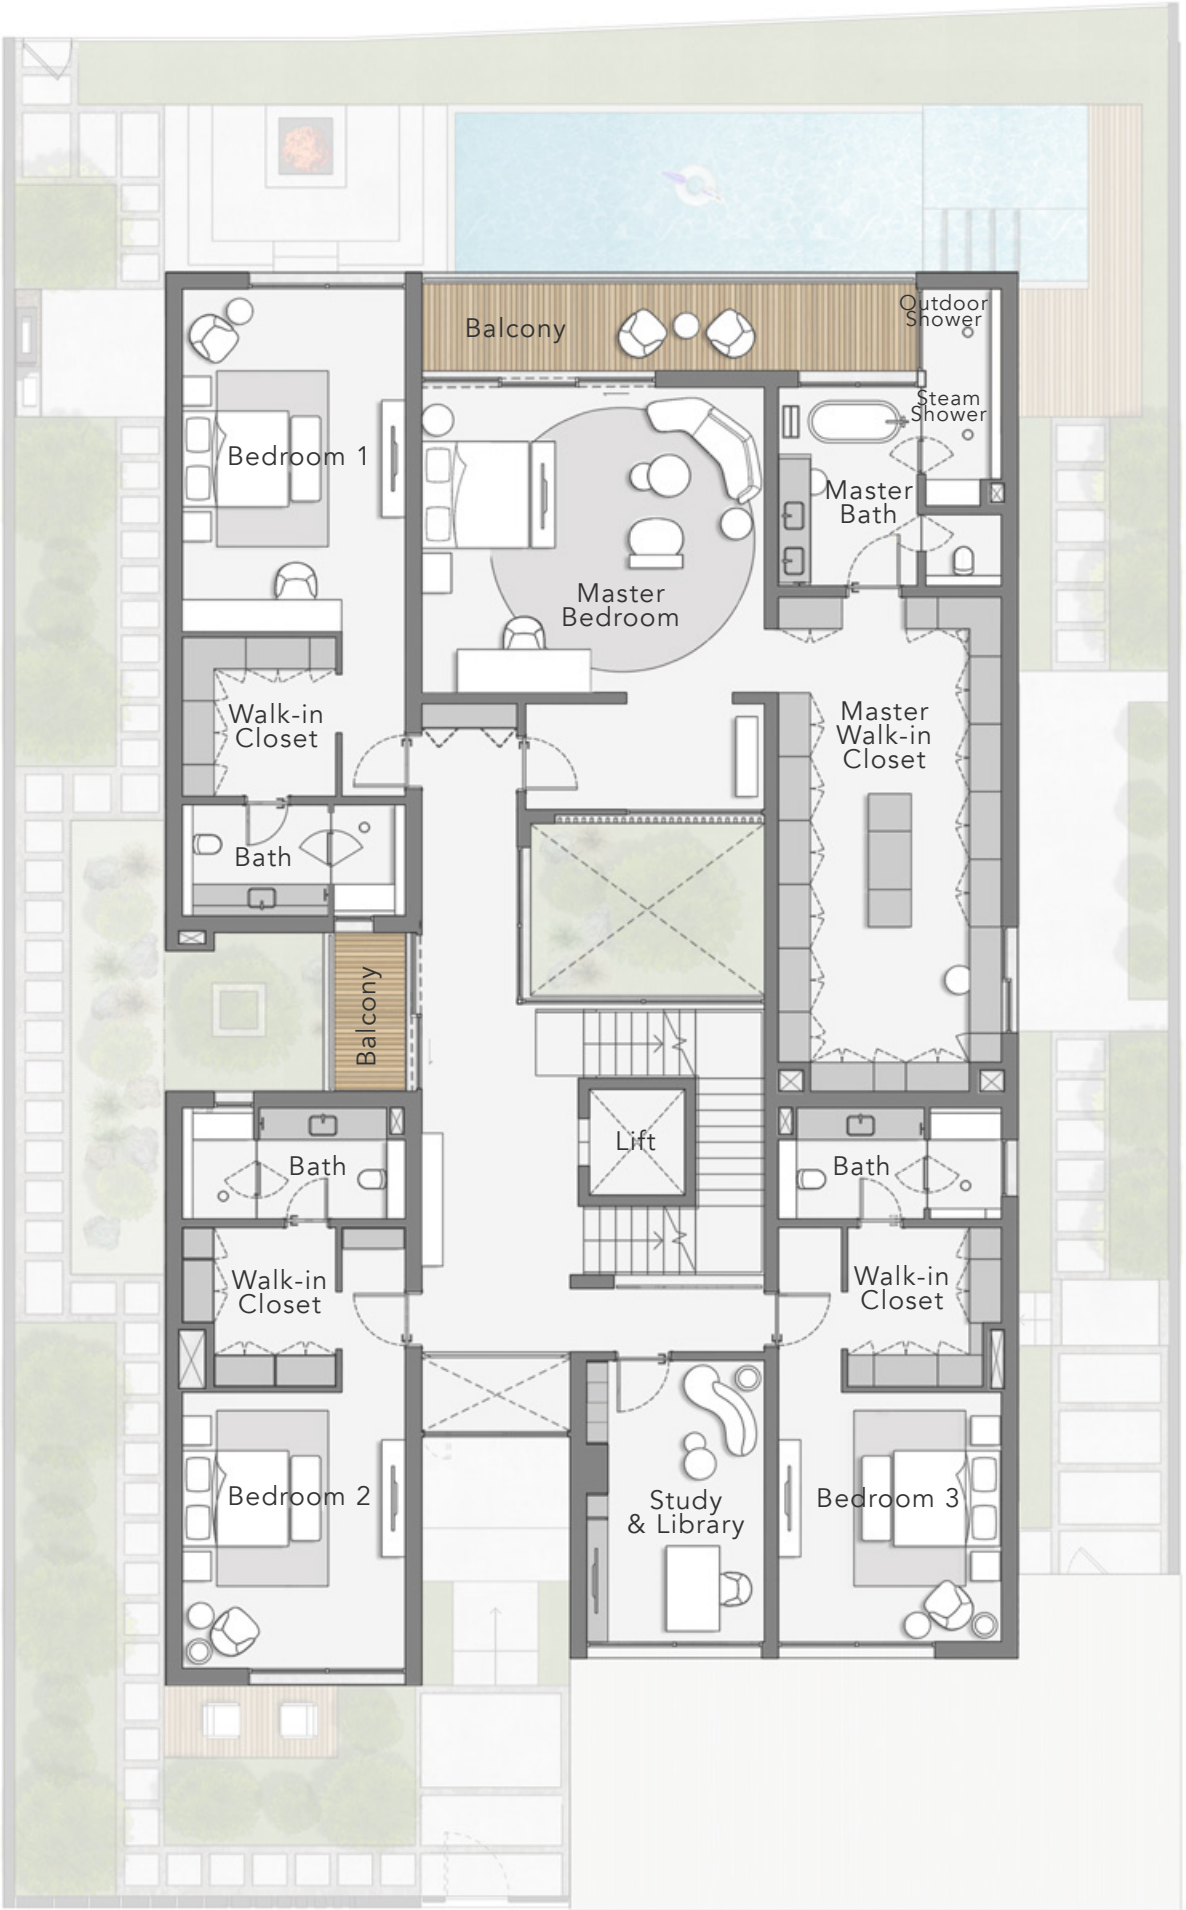

FIRST FLOOR


Total Area:
14,605.6 sq. ft

Plot Area Range:
From 8,335.9 sq. ft
to 14,383.8 sq. ft



THE RETREAT
VILLAS

6 BEDROOM - STYLE 1

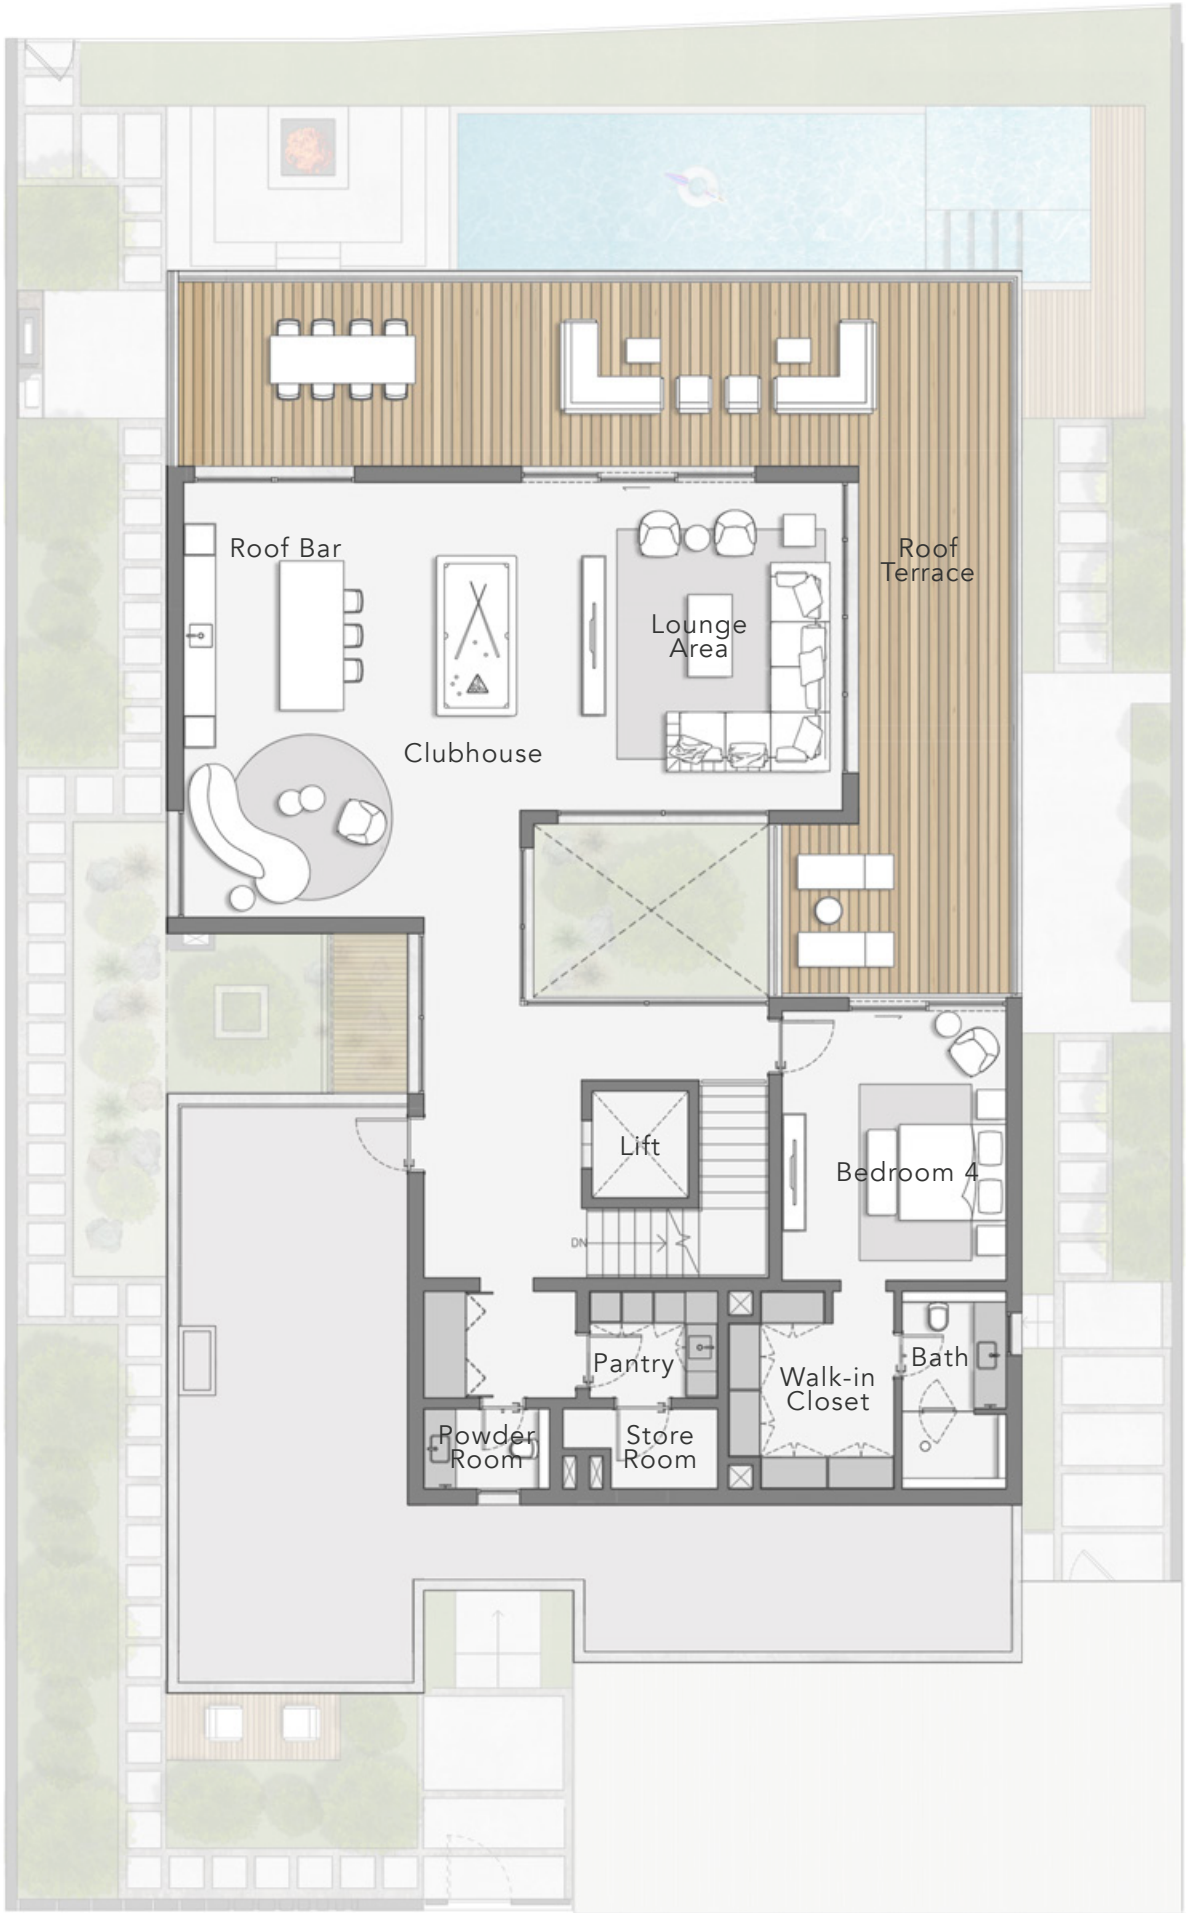

SECOND FLOOR

Total Area:
14,605.6 sq. ft

Plot Area Range:
From 8,335.9 sq. ft
to 14,383.8 sq. ft



THE RETREAT VILLAS
6 BEDROOM - STYLE 1
STREET VIEW



THE RETREAT VILLAS

6 BEDROOM - STYLE 1

LAGOON VIEW




THE RETREAT
VILLAS

6 BEDROOM - STYLE 2



BASEMENT FLOOR

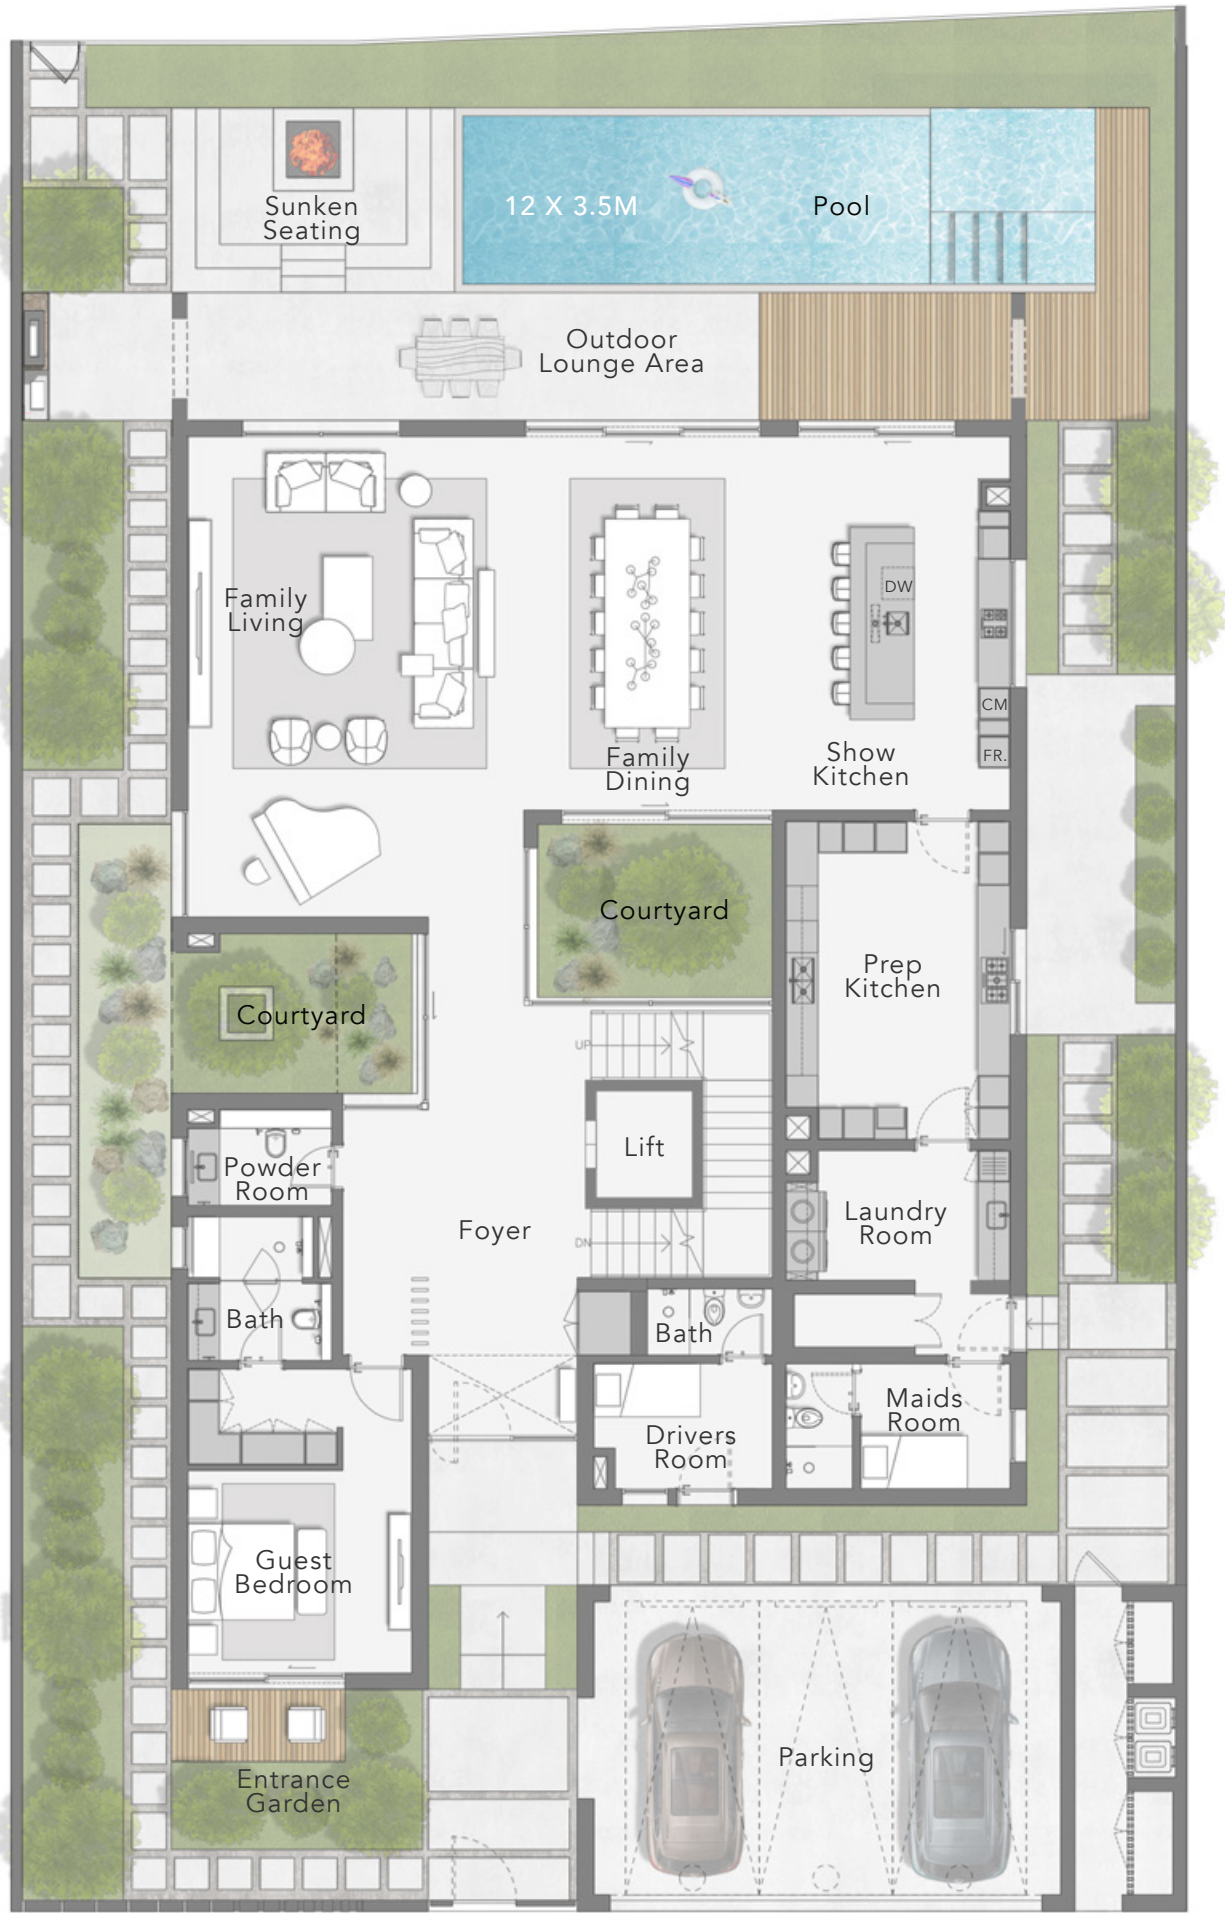

GROUND FLOOR


Total Area:
14,605.6 sq. ft

Plot Area Range:
From 8,335.9 sq. ft
to 14,383.8 sq. ft



THE RETREAT
VILLAS

6 BEDROOM - STYLE 2

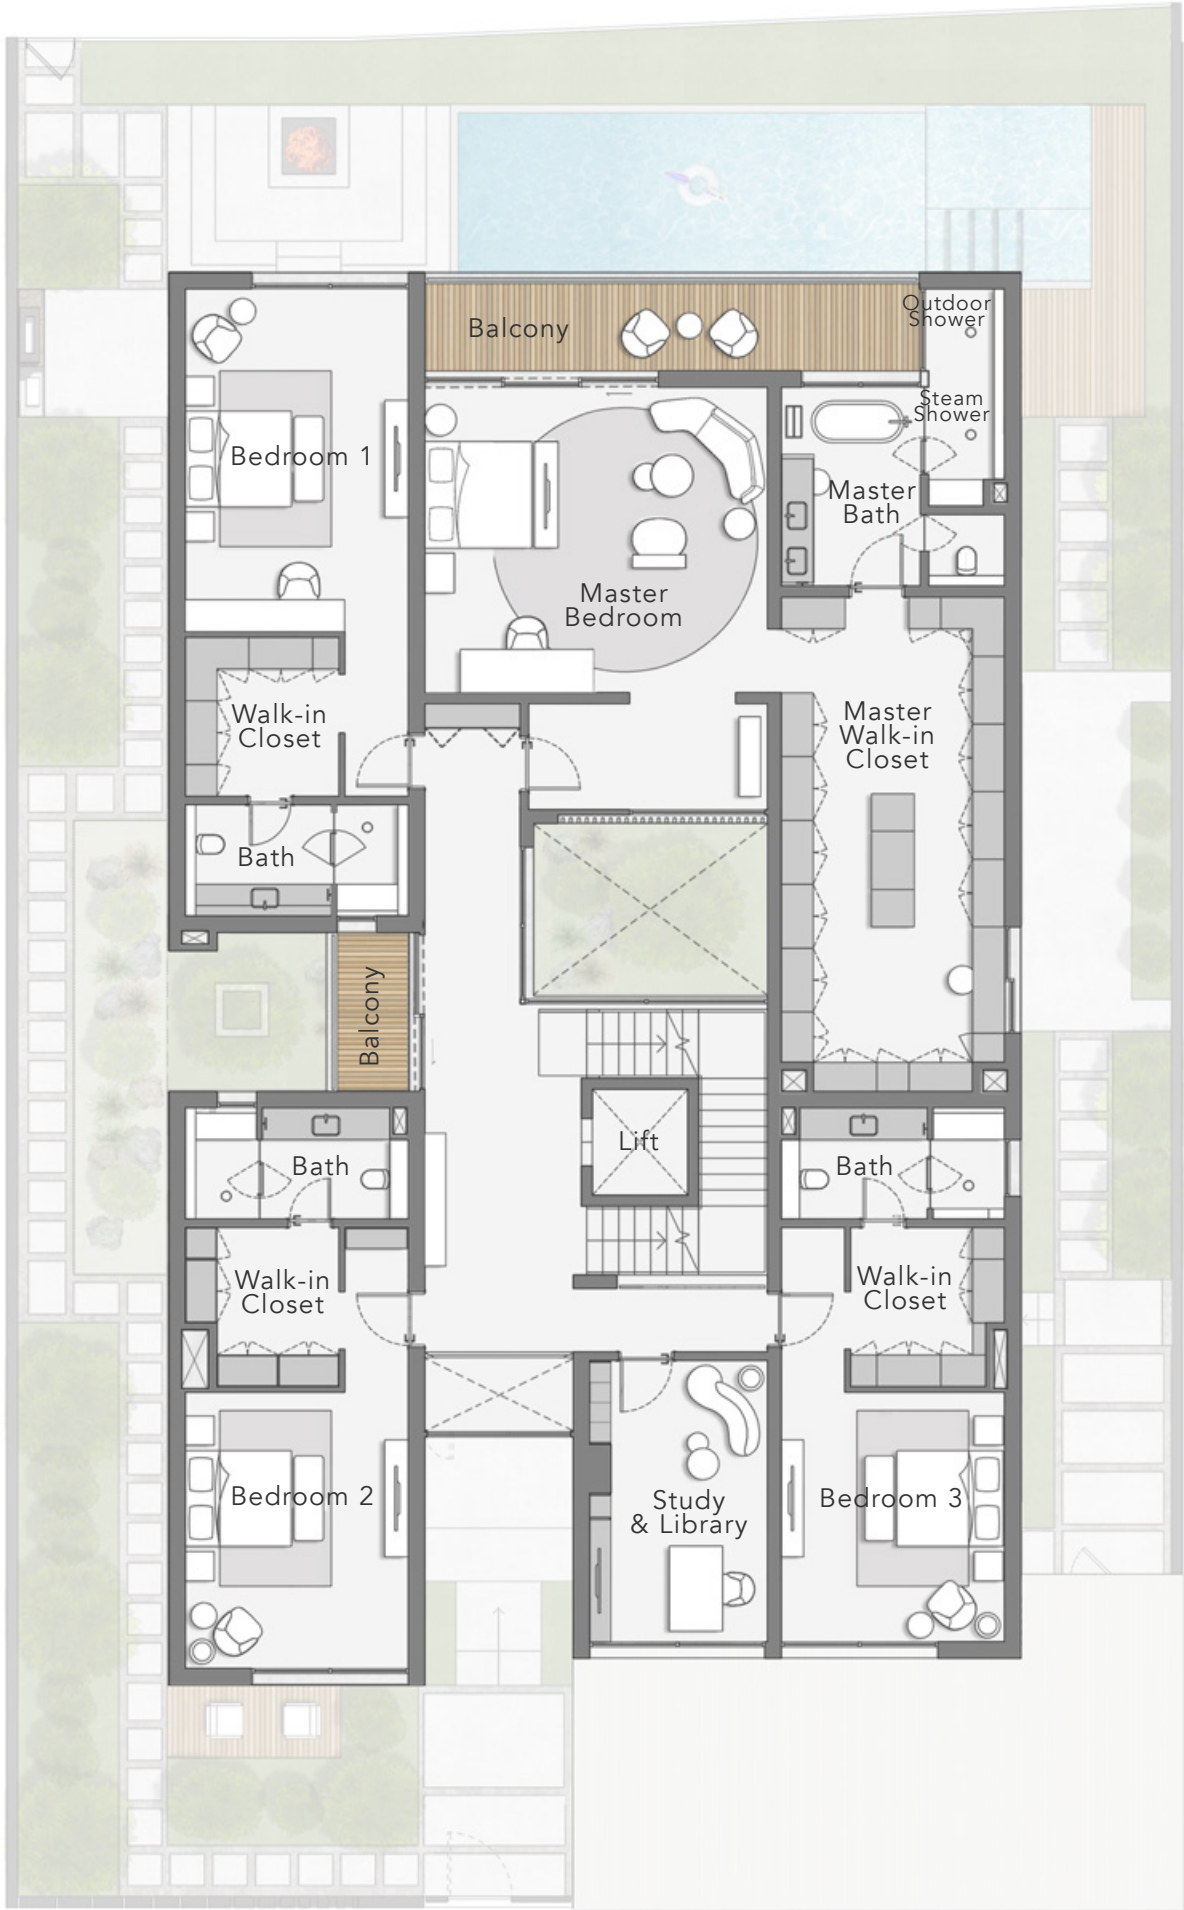

FIRST FLOOR

Total Area:

14,605.6 sq. ft


Plot Area Range:

From 8,335.9 sq. ft
to 14,383.8 sq. ft



THE RETREAT
VILLAS

6 BEDROOM - STYLE 2

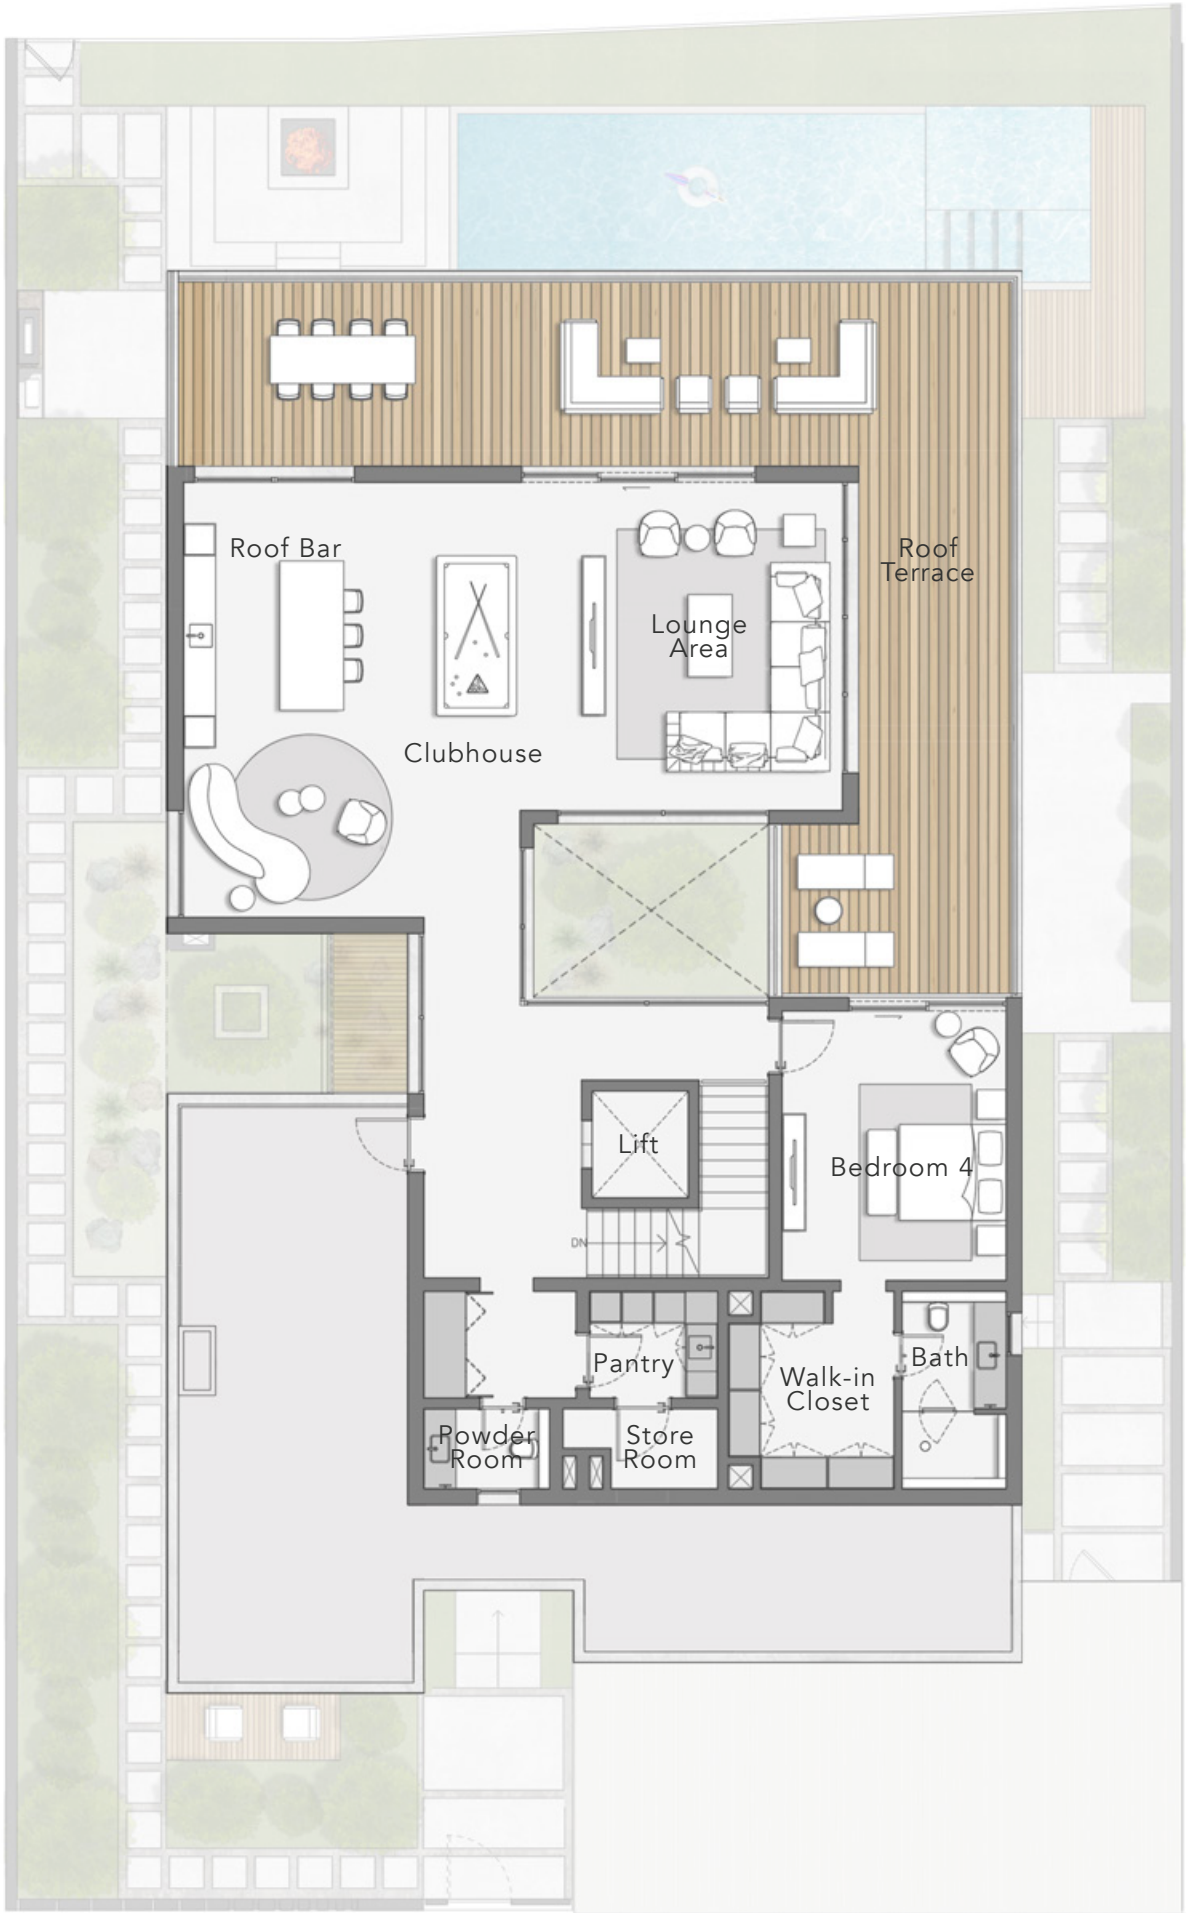

SECOND FLOOR

Total Area:
14,605.6 sq. ft
Plot Area Range:
From 8,335.9 sq. ft
to 14,383.8 sq. ft



THE RETREAT VILLAS
6 BEDROOM - STYLE 2
STREET VIEW



THE RETREAT VILLAS

6 BEDROOM - STYLE 2

LAGOON VIEW



THE HIDEAWAY
VILLAS


5 BEDROOM - STYLE 2



GROUND FLOOR

Total Area:
12,380.21 sq. ft

Plot Area:
8,288.2 sq. ft

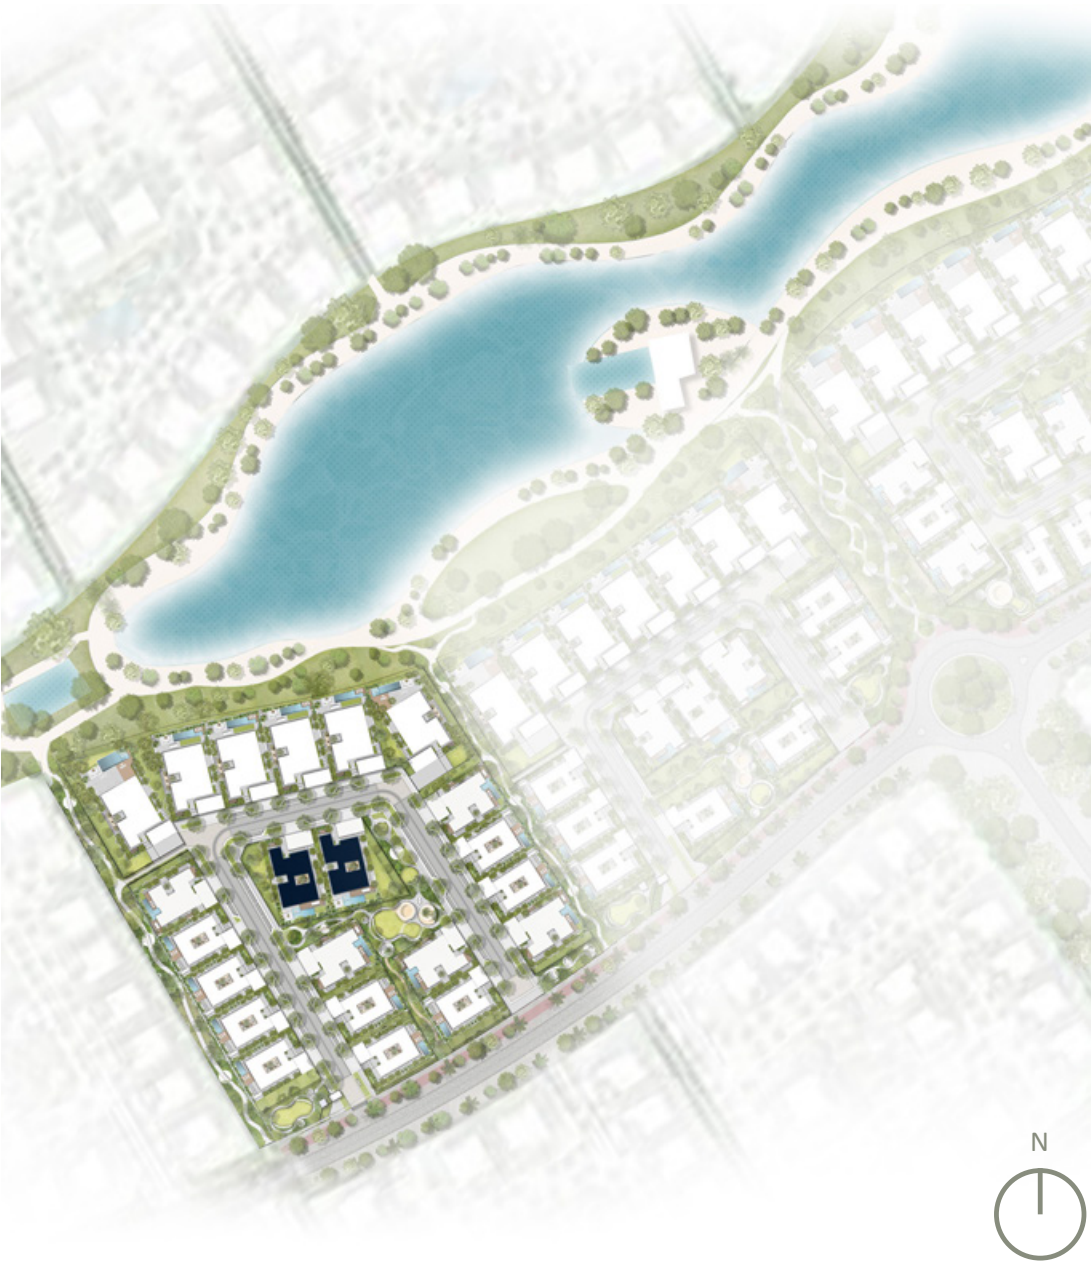

THE HIDEAWAY
VILLAS


5 BEDROOM - STYLE 2



FISRT FLOOR

Total Area:
12,380.21 sq. ft

Plot Area:
8,288.2 sq. ft

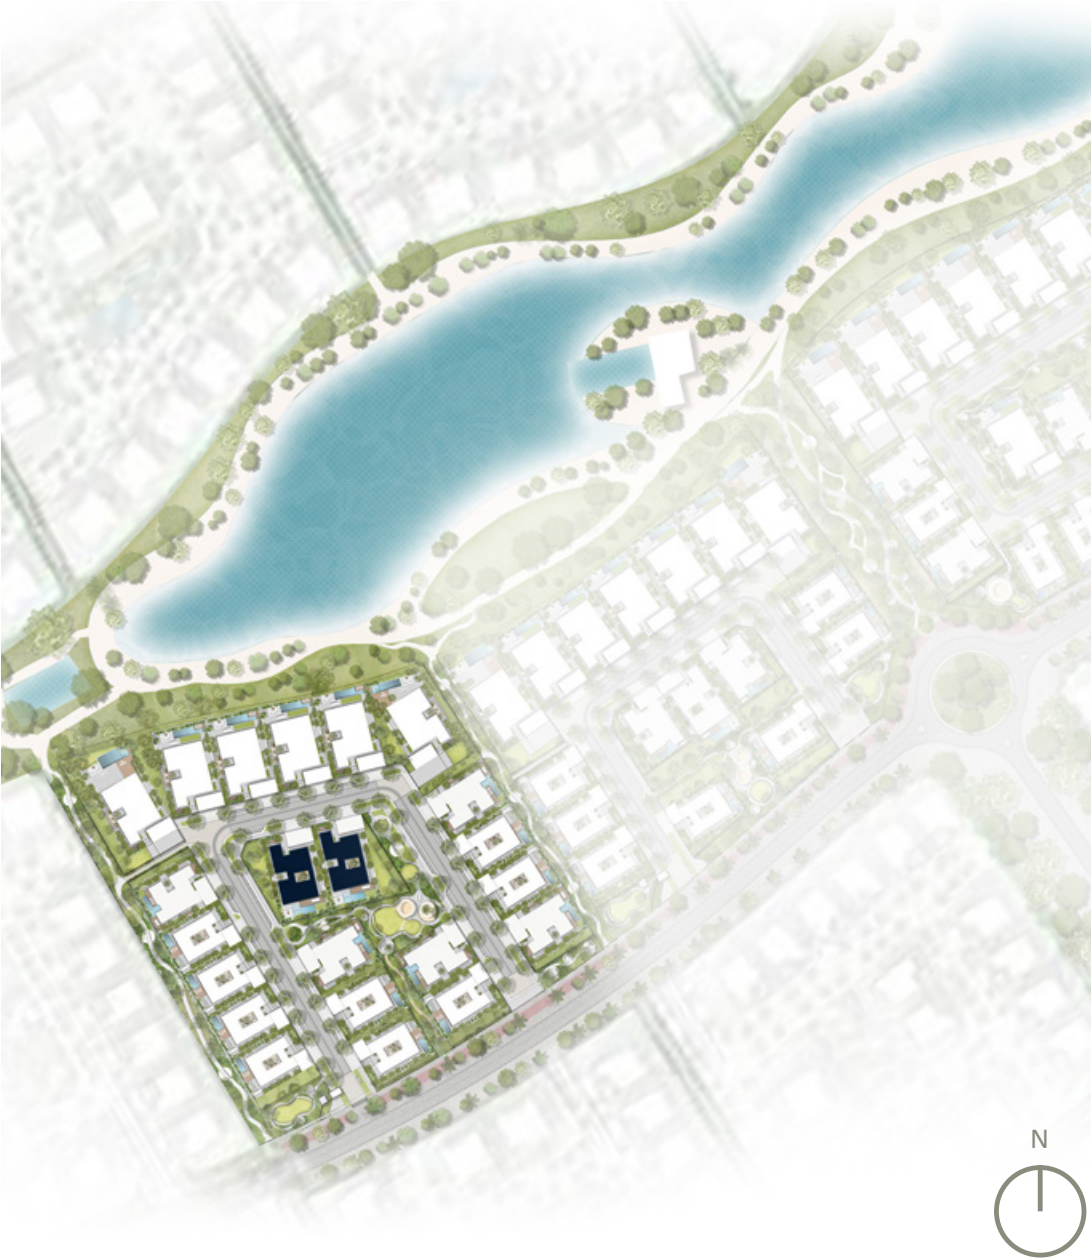

THE HIDEAWAY
VILLAS


5 BEDROOM - STYLE 2



SECOND FLOOR

Total Area:
12,380.21 sq. ft

Plot Area:
8,288.2 sq. ft

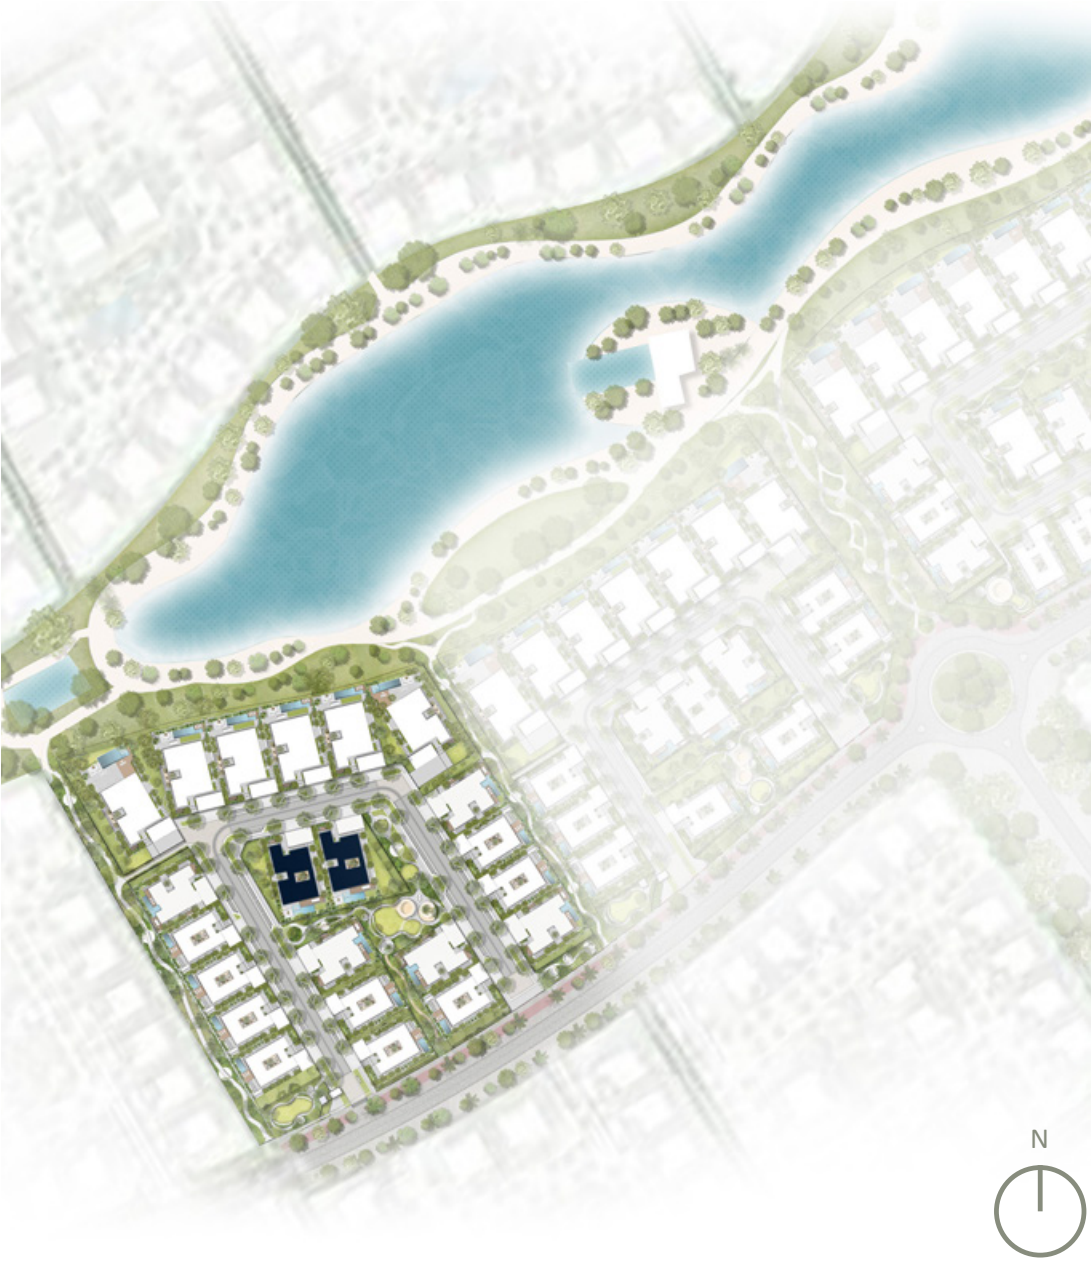

THE HIDEAWAY VILLAS
5 BEDROOM - STYLE 2
STREET VIEW



THE HIDEAWAY VILLAS

5 BEDROOM - STYLE 2

POOL VIEW



THE ESCAPE
VILLAS

5 BEDROOM - STYLE 1



GROUND FLOOR

Total Area:

9,984.9 sq. ft

Plot Area Range:

From 8,763.7 sq. ft
to 9,025.1 sq. ft



THE ESCAPE
VILLAS

5 BEDROOM - STYLE 1



FIRST FLOOR

Total Area:
9,984.9 sq. ft

Plot Area Range:
From 8,763.7 sq. ft
to 9,025.1 sq. ft



THE ESCAPE
VILLAS

5 BEDROOM - STYLE 1



SECOND FLOOR

Total Area:

9,984.9 sq. ft

Plot Area Range:

From 8,763.7 sq. ft
to 9,025.1 sq. ft



THE ESCAPE VILLAS

5 BEDROOM - STYLE 1

STREET VIEW



THE ESCAPE VILLAS

5 BEDROOM - STYLE 1

POOL VIEW



THE ESCAPE
VILLAS

5 BEDROOM - STYLE 2



GROUND FLOOR

Total Area:

10,028.6 sq. ft

Plot Area Range:

From 8,763.7 sq. ft
to 9,025.1 sq. ft



THE ESCAPE
VILLAS

5 BEDROOM - STYLE 2



FIRST FLOOR

Total Area:

10,028.6 sq. ft

Plot Area Range:

From 8,763.7 sq. ft
to 9,025.1 sq. ft



THE ESCAPE
VILLAS

5 BEDROOM - STYLE 2



SECOND FLOOR

Total Area:

10,028.6 sq. ft

Plot Area Range:

From 8,763.7 sq. ft
to 9,025.1 sq. ft



THE ESCAPE VILLAS
5 BEDROOM - STYLE 2
STREET VIEW



THE ESCAPE VILLAS


5 BEDROOM - STYLE 2

POOL VIEW



THE STRAND
VILLAS

5 BEDROOM - STYLE 1

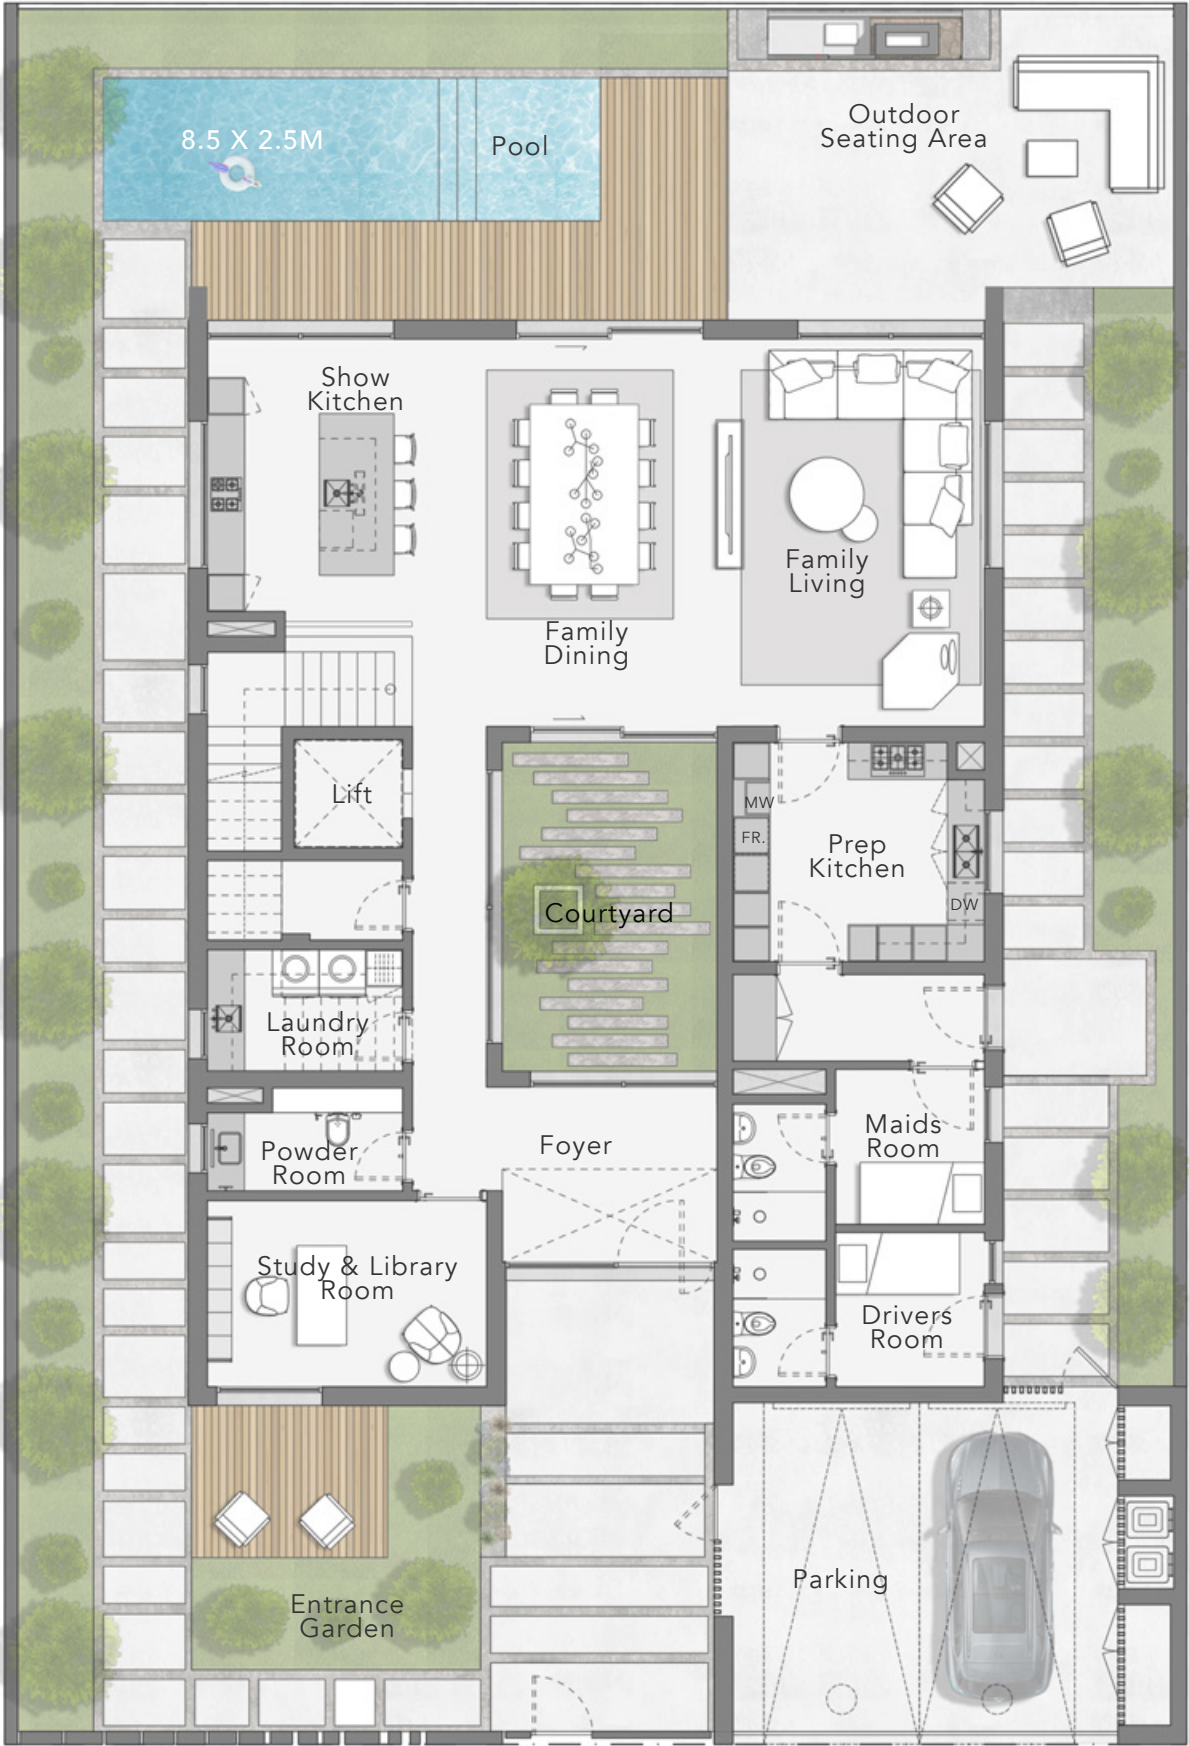

GROUND FLOOR

Total Area:

7,844.4 sq. ft

Plot Area Range:

From 5,726.4 sq. ft
to 7,848.5 sq. ft



5 BEDROOM - STYLE 1



Plot Area Range:
From 5,726.4 sq. ft
to 7,848.5 sq. ft



THE STRAND
VILLAS

5 BEDROOM - STYLE 1



SECOND FLOOR

Total Area:

7,844.4 sq. ft

Plot Area Range:

From 5,726.4 sq. ft
to 7,848.5 sq. ft



THE STRAND VILLAS
5 BEDROOM - STYLE 1
STREET VIEW



THE STRAND VILLAS

5 BEDROOM - STYLE 1

POOL VIEW



THE STRAND
VILLAS

5 BEDROOM - STYLE 2



GROUND FLOOR

Total Area:

7,952.0 sq. ft


Plot Area Range:

From 5,726.4 sq. ft
to 7,848.5 sq. ft



THE STRAND
VILLAS

5 BEDROOM - STYLE 2

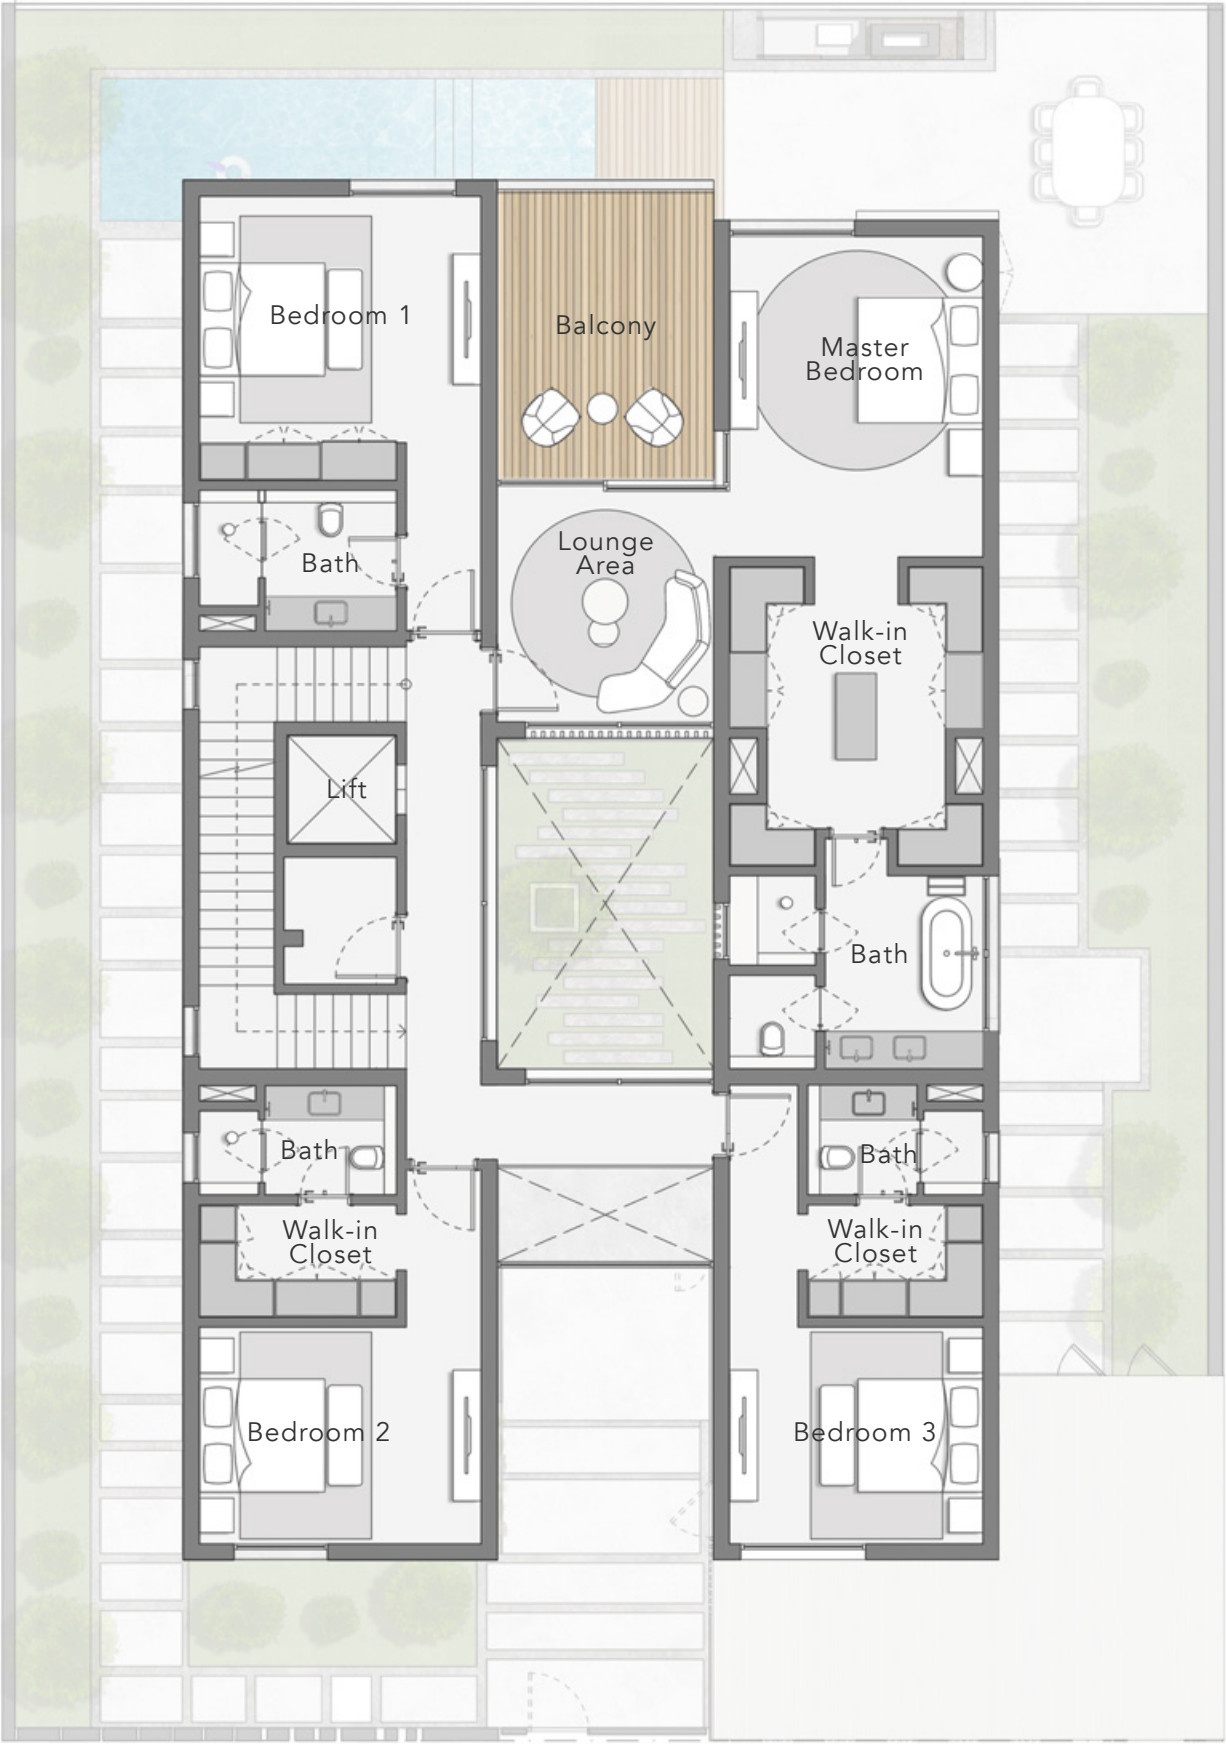

FIRST FLOOR

Total Area:

7,952.0 sq. ft

Plot Area Range:

From 5,726.4 sq. ft
to 7,848.5 sq. ft



THE STRAND
VILLAS

5 BEDROOM - STYLE 2



SECOND FLOOR

Total Area:

7,952.0 sq. ft

Plot Area Range:

From 5,726.4 sq. ft
to 7,848.5 sq. ft



THE STRAND VILLAS
5 BEDROOM - STYLE 2
STREET VIEW




THE STRAND VILLAS
5 BEDROOM - STYLE 2
POOL VIEW



THE OASIS
VILLAS

4 BEDROOM - STYLE 1

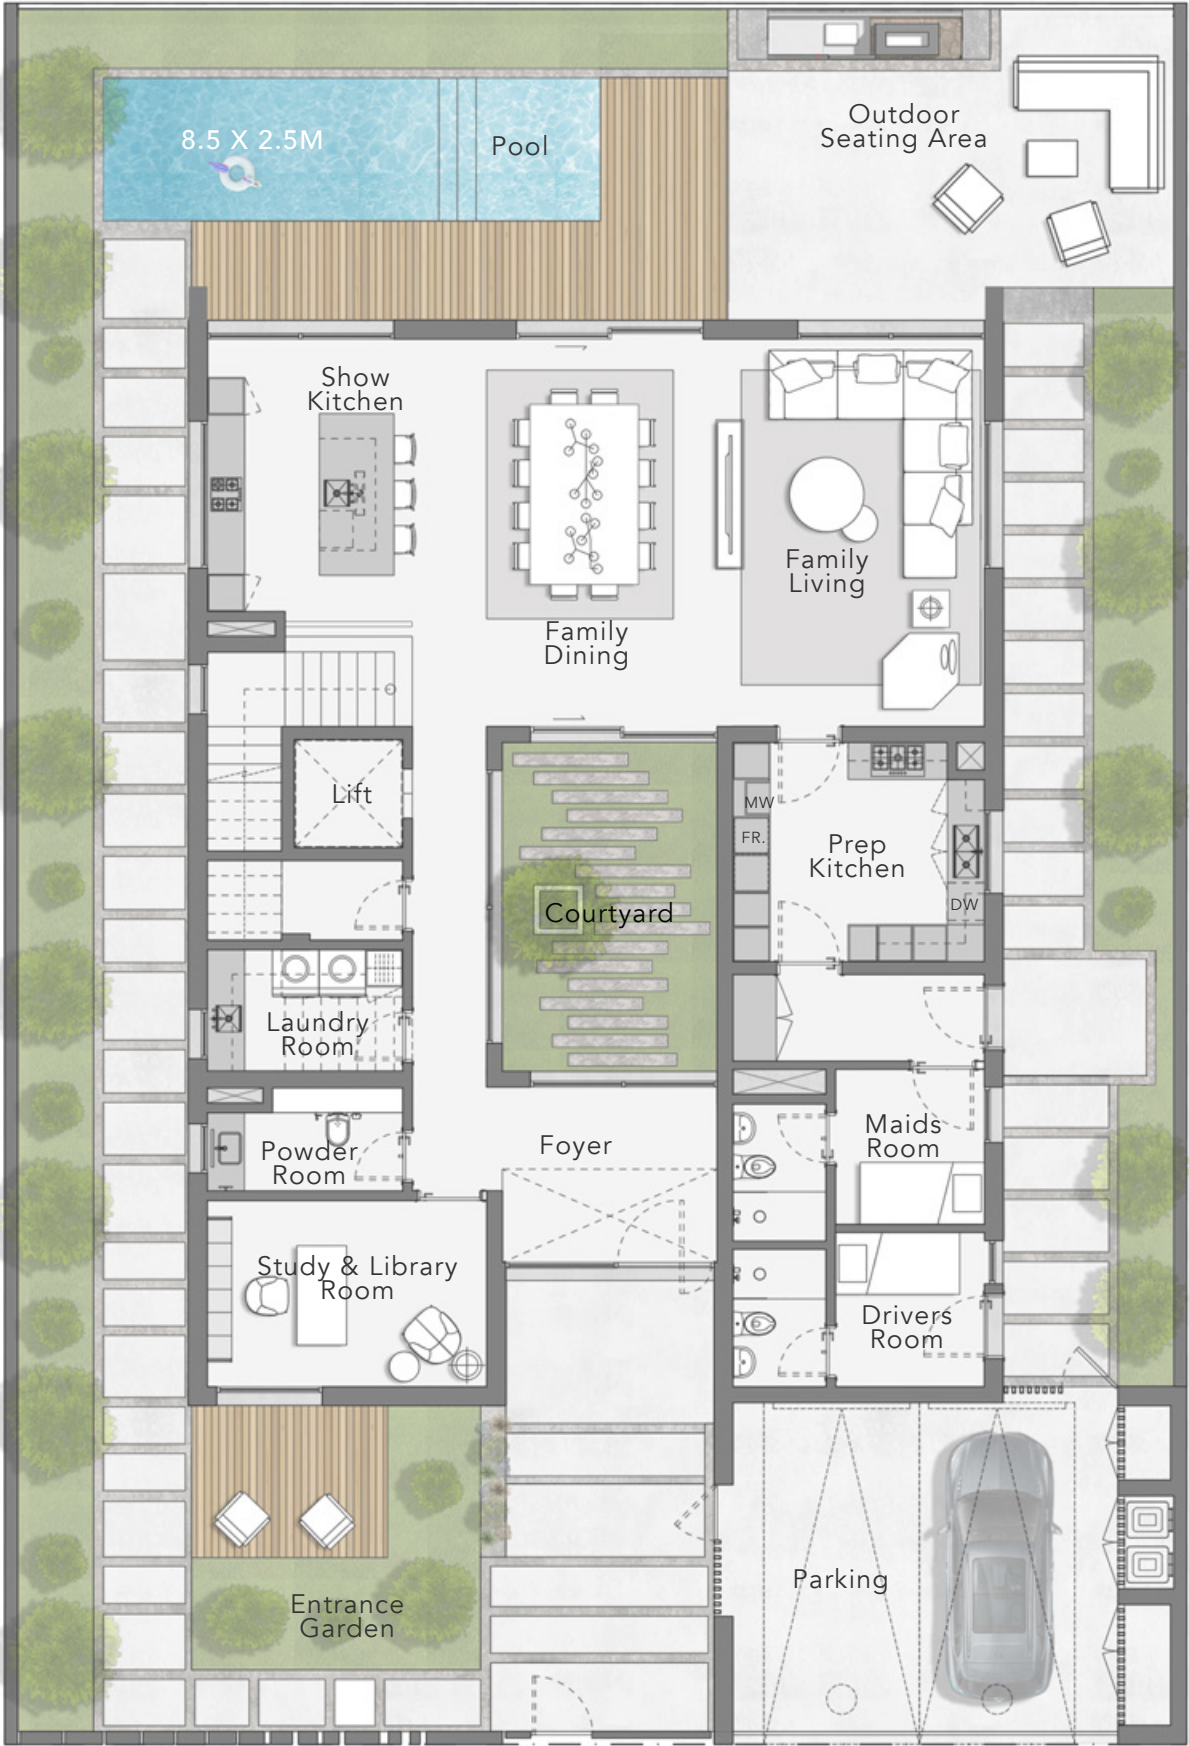

GROUND FLOOR

Total Area:

7,844.4 sq. ft

Plot Area Range:

From 5,726.4 sq. ft
to 7,848.5 sq. ft



THE OASIS
VILLAS

4 BEDROOM - STYLE 1



FIRST FLOOR

Total Area:
7,844.4 sq. ft
Plot Area Range:
From 5,726.4 sq. ft
to 7,848.5 sq. ft



THE OASIS
VILLAS

4 BEDROOM - STYLE 1



SECOND FLOOR

Total Area:
7,844.4 sq. ft
Plot Area Range:
From 5,726.4 sq. ft
to 7,848.5 sq. ft



THE OASIS VILLAS
4 BEDROOM - STYLE 1
STREET VIEW



THE OASIS VILLAS
4 BEDROOM - STYLE 1
POOL VIEW



THE OASIS
VILLAS

4 BEDROOM - STYLE 2



GROUND FLOOR

Total Area:

7,952.0 sq. ft


Plot Area Range:

From 5,726.4 sq. ft
to 7,848.5 sq. ft



THE OASIS
VILLAS

4 BEDROOM - STYLE 2

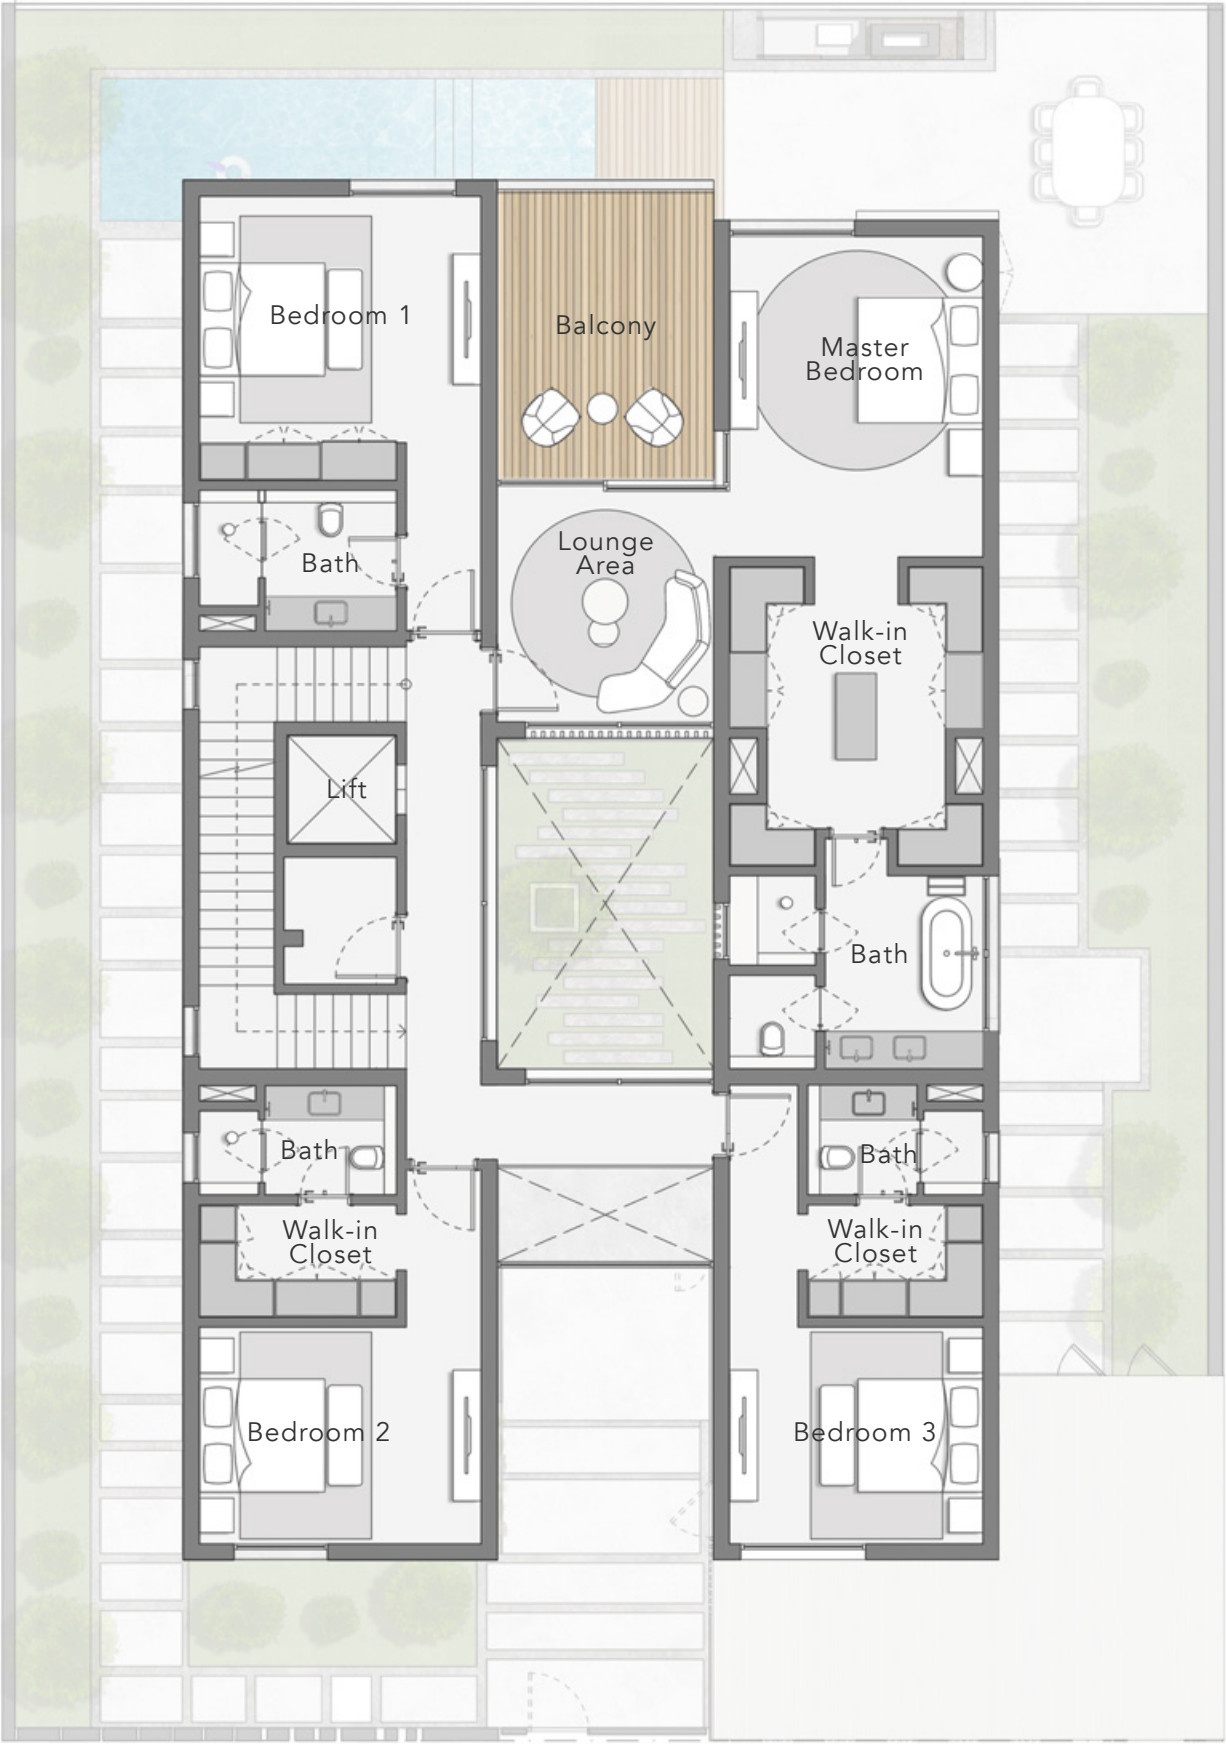

FIRST FLOOR

Total Area:
7,952.0 sq. ft
Plot Area Range:
From 5,726.4 sq. ft
to 7,848.5 sq. ft



THE OASIS
VILLAS

4 BEDROOM - STYLE 2



SECOND FLOOR

Total Area:

7,952.0 sq. ft

Plot Area Range:

From 5,726.4 sq. ft
to 7,848.5 sq. ft



THE OASIS VILLAS
4 BEDROOM - STYLE 2
STREET VIEW



THE OASIS VILLAS
4 BEDROOM - STYLE 2
POOL VIEW





Phone: +971 4 278 0888

Email: info@ellingtongroup.com

Floor 16 & 17 Burlington Tower, Business Bay, Dubai, UAE, PO Box 117500

ELLINGTONPROPERTIES.AE

Disclaimer: All drawings and dimensions are approximate. Drawings are not to scale and are subject to change without notice. The developer reserves the right to make revisions. The units are taken from the typical floor of the building and columns may vary in size depending on the floor level. The furnishings and accessories shown are for representation only. The length and width of the unit and balcony varies depending on which floor and which orientation the unit is located within the building to comply with the building authority regulations.